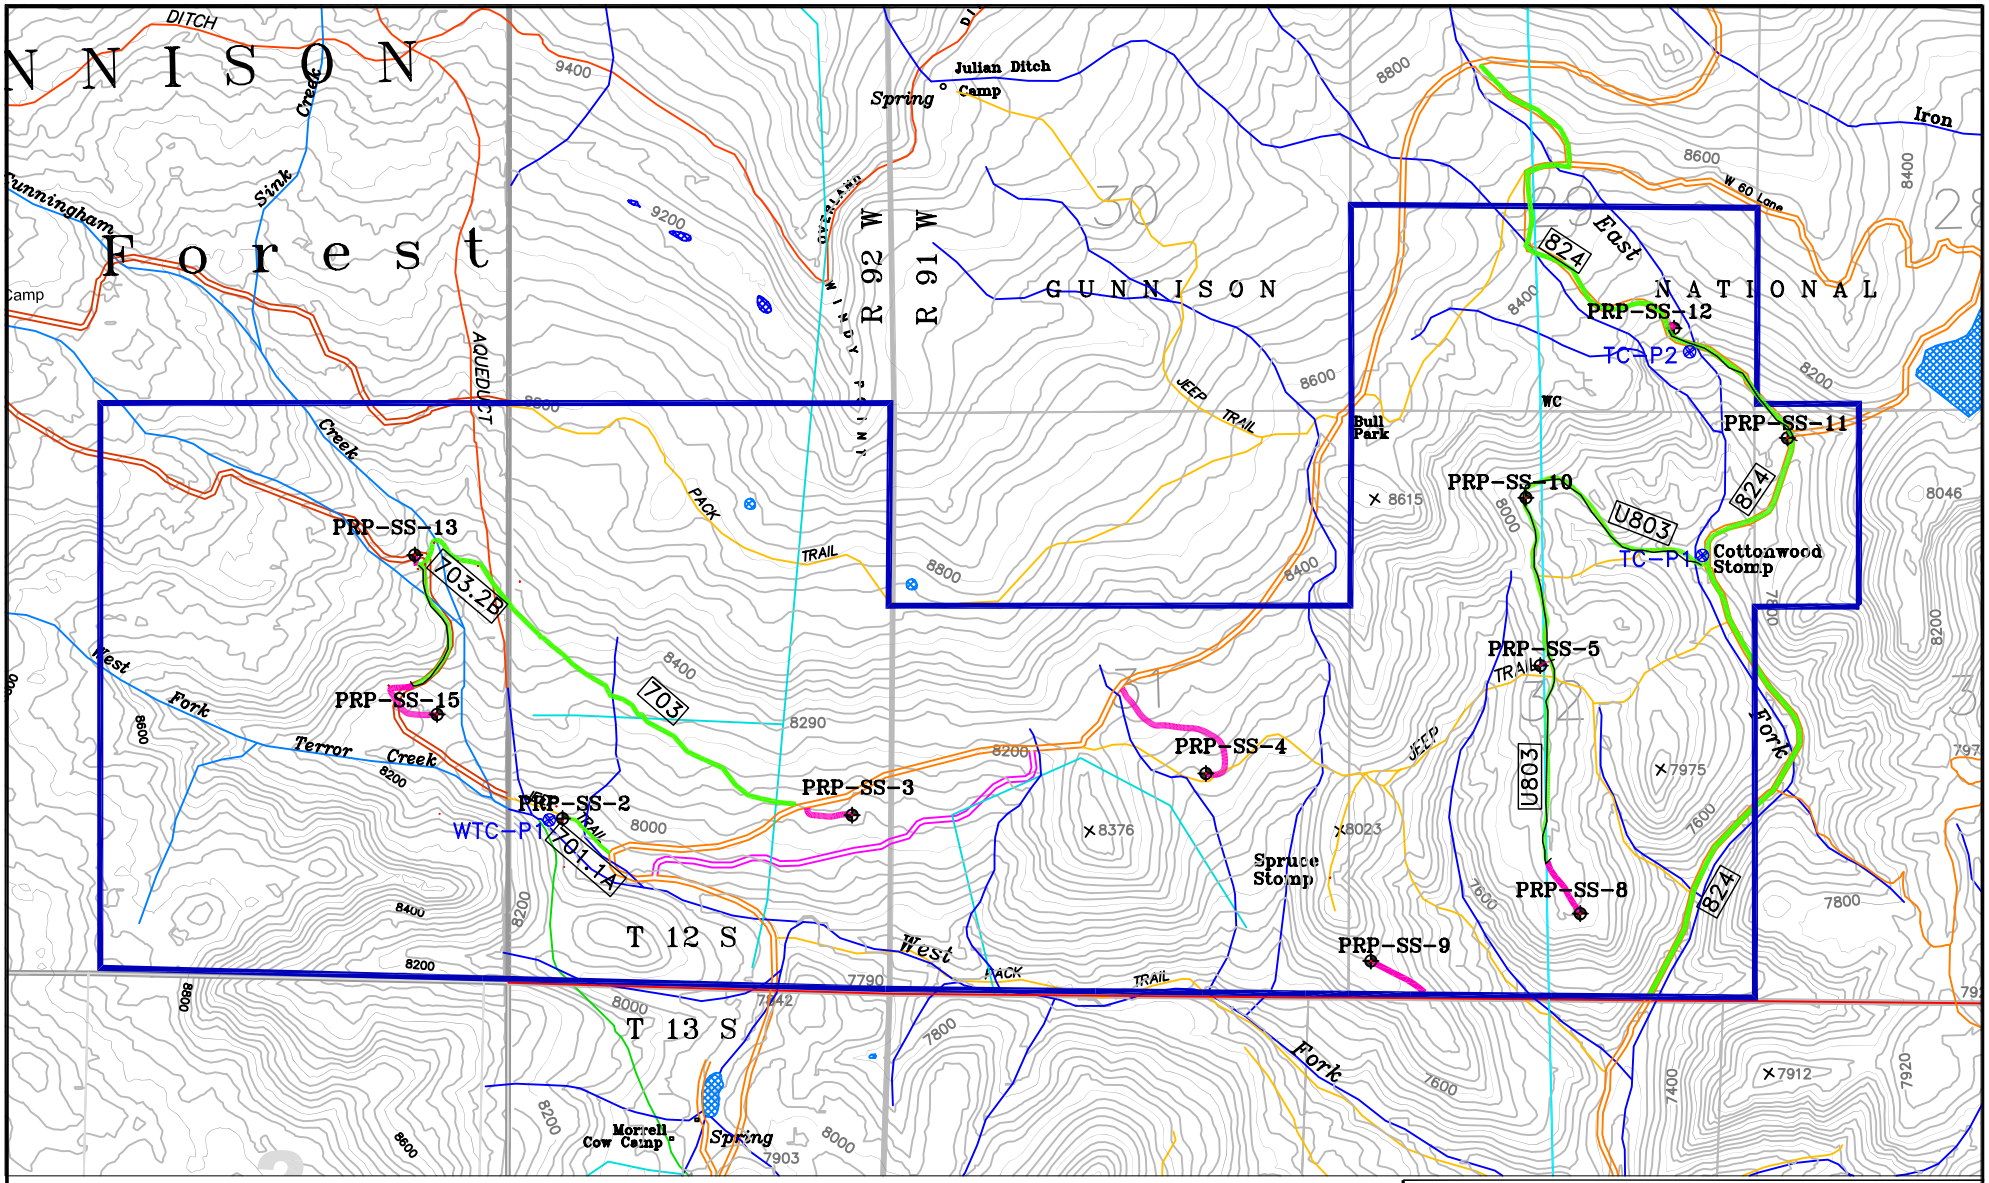

Exploration License Boundary

Roads To Be Reconditioned (Class II Maintenance)
(W/ Forest Service Develeopment Road Number)

Temporary Roads To Be Constructed

PRP-SS-4 Proposed Drill Hole Site

TC-P2 Proposed Pump Site

N W E S

0 2,500

DESIGNED BY:	GLH
DRAWN BY:	GLH
CHECKED BY:	

BOWIE RESOURCES LLC

TITLE: Drill Holes & Access

Spruce Stomp Exploration Lic.

15 June 04

SCALE: Scale = 1" = 2,500'

DWG. NAME: SStomp-XPA-PRP.dwg