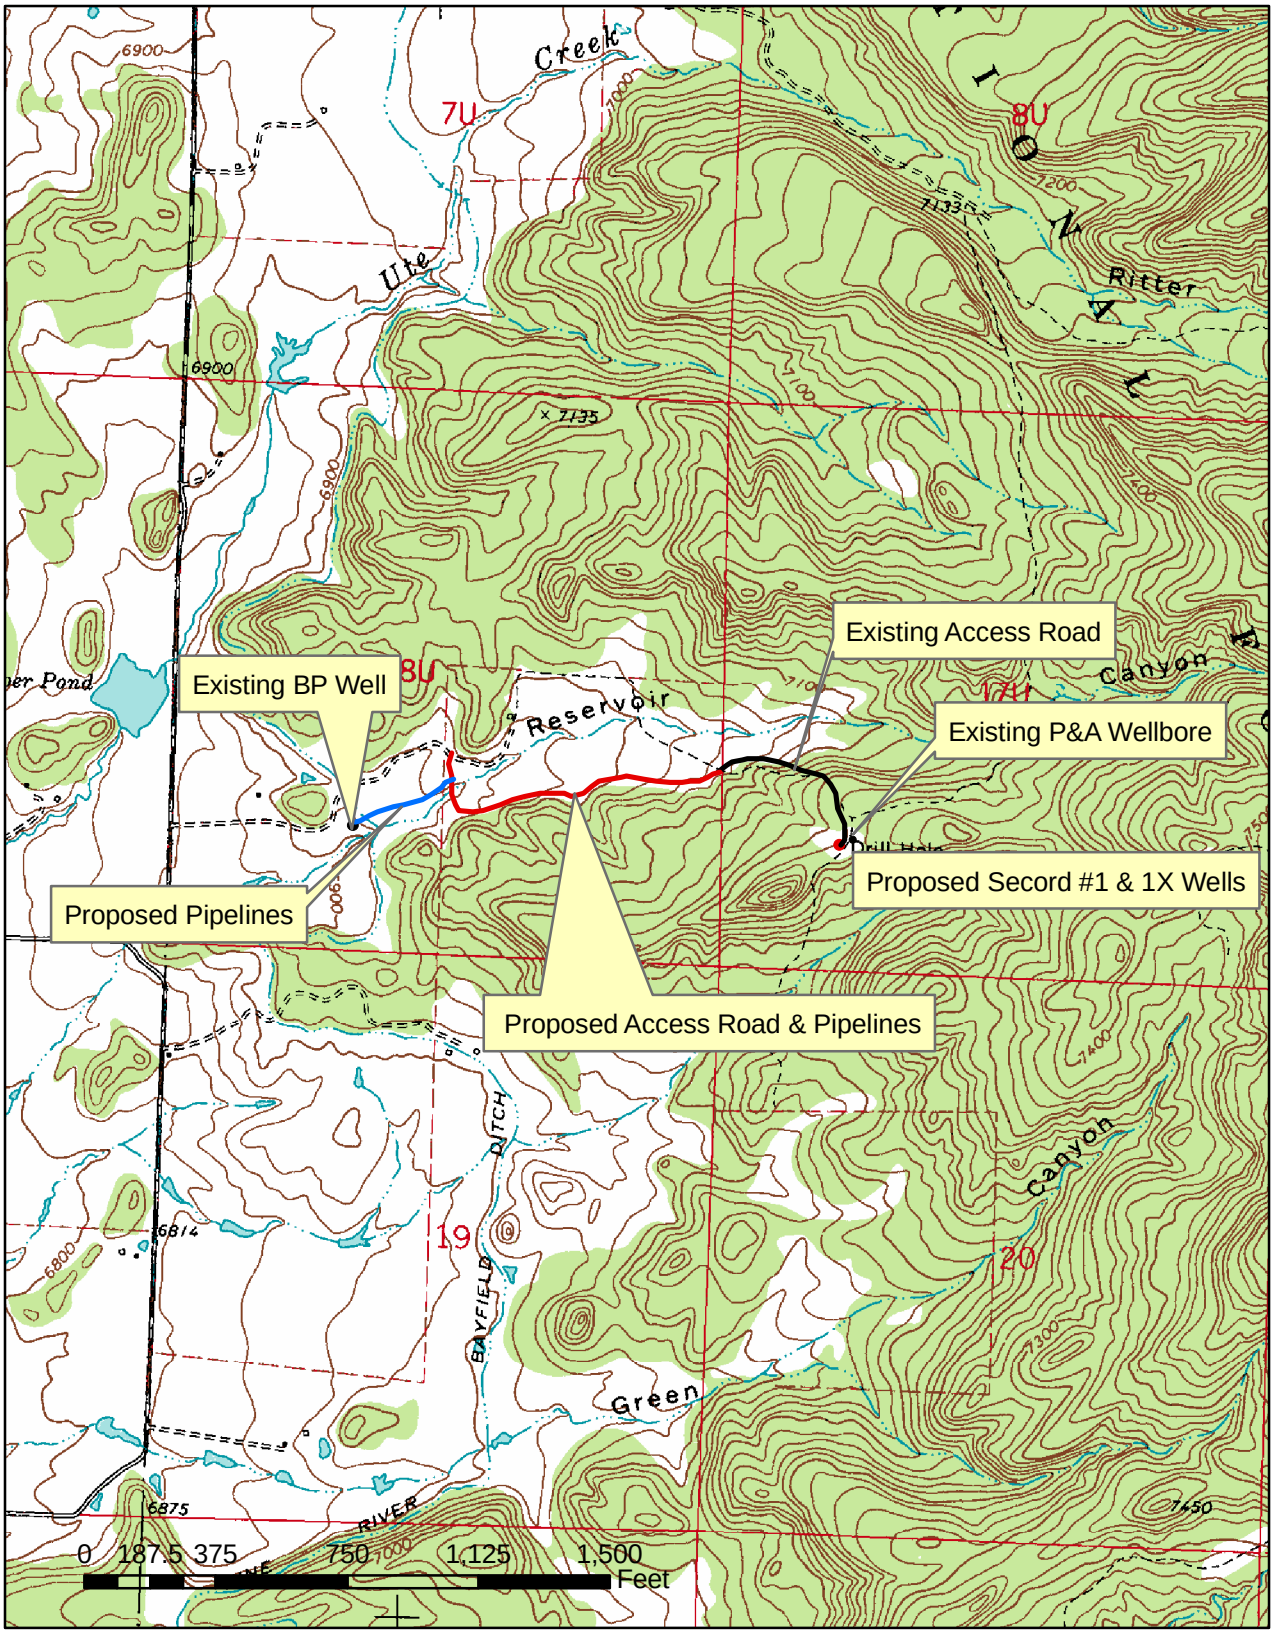FIGURE 2.0
PROJECT MAP
PROPOSED SECORD WELLS, ACCESS ROAD & PIPELINES
T. 34N., R. 6 W., Section 17U & 18U, NMPM