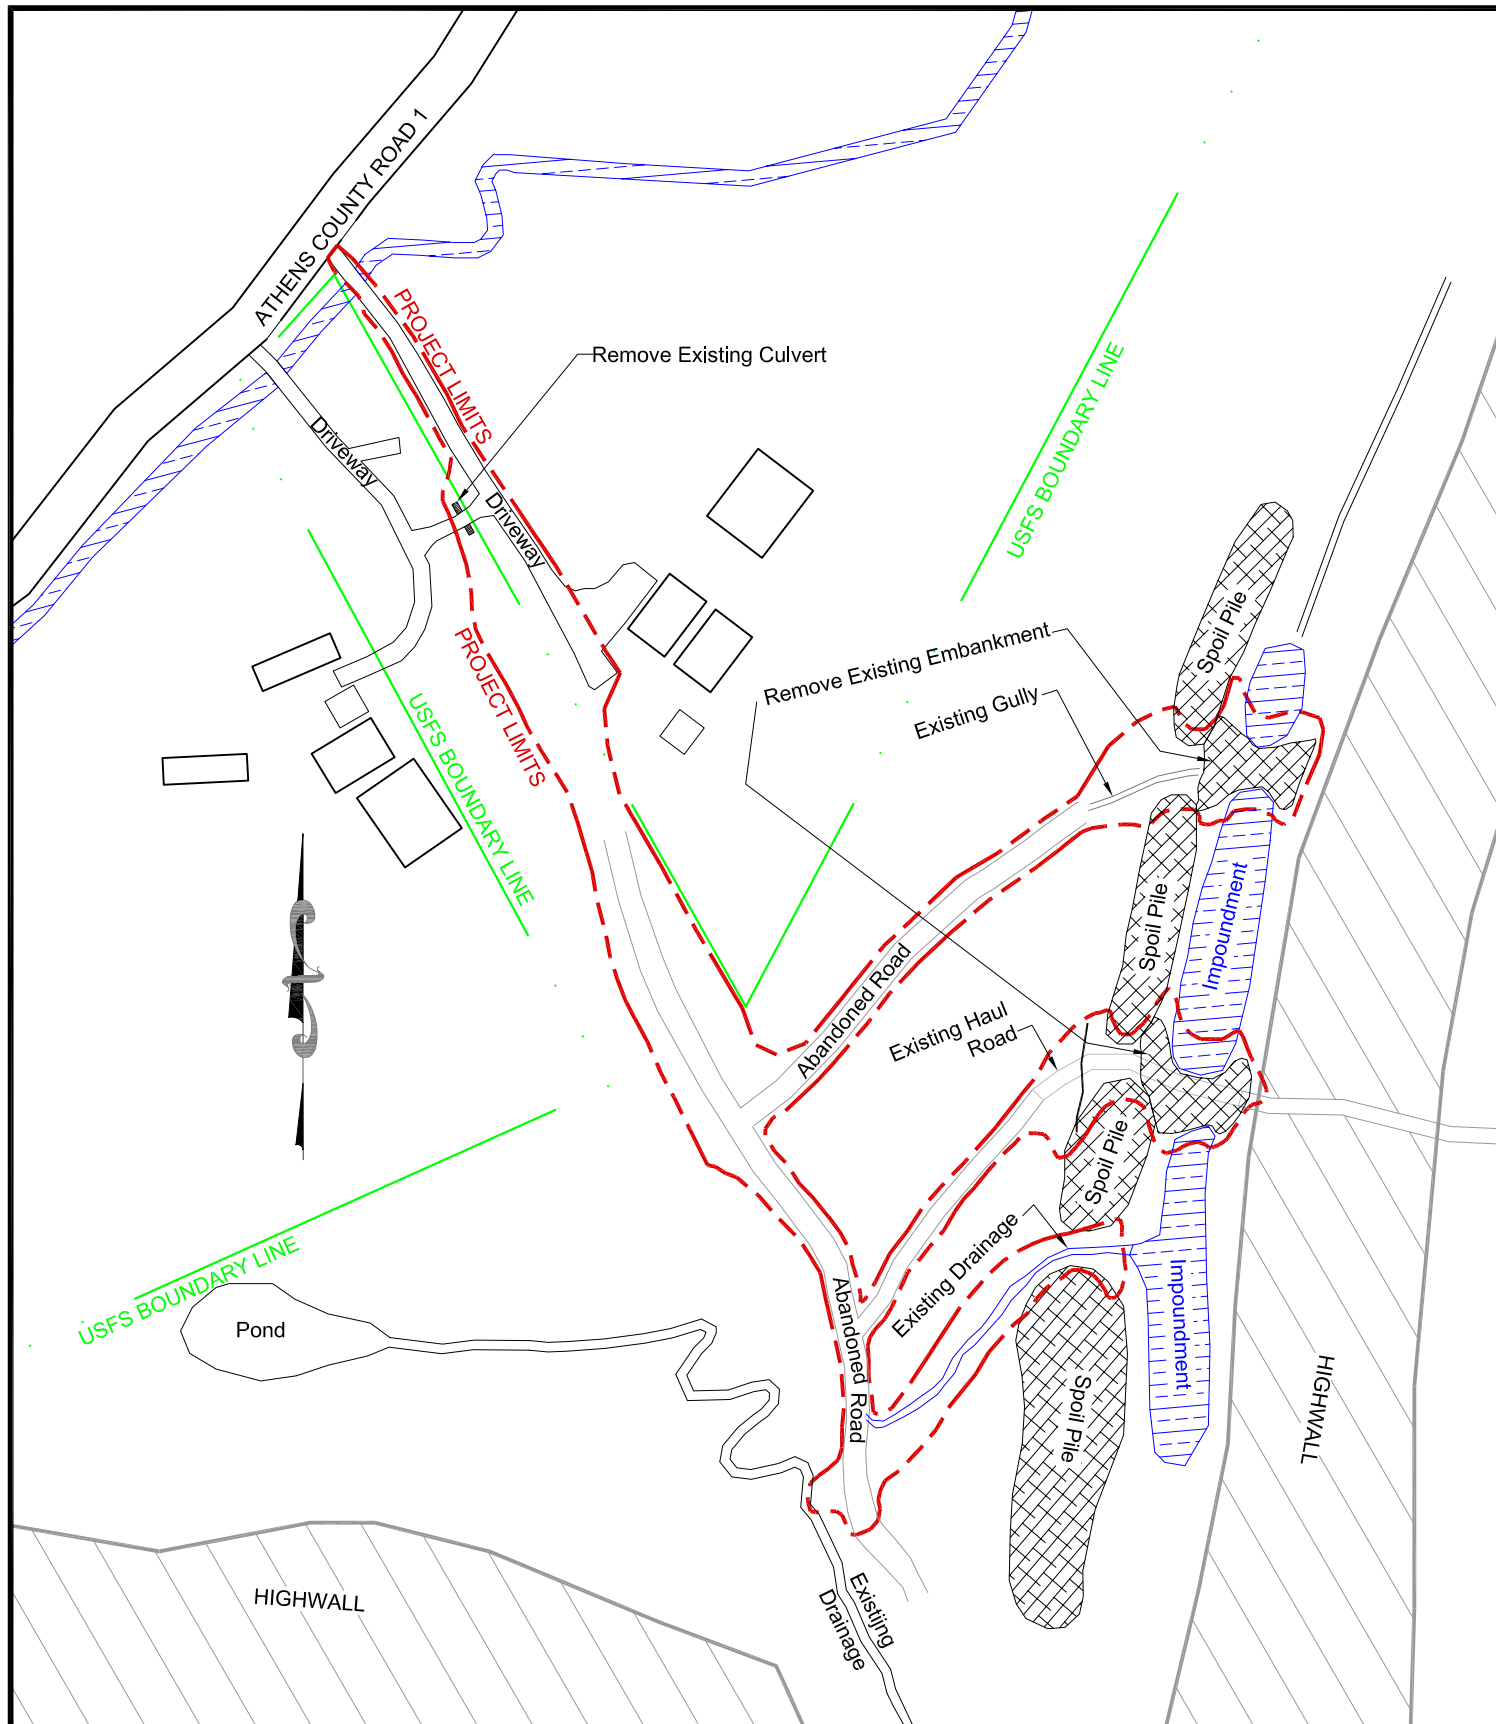

EXISTING CONDITIONS

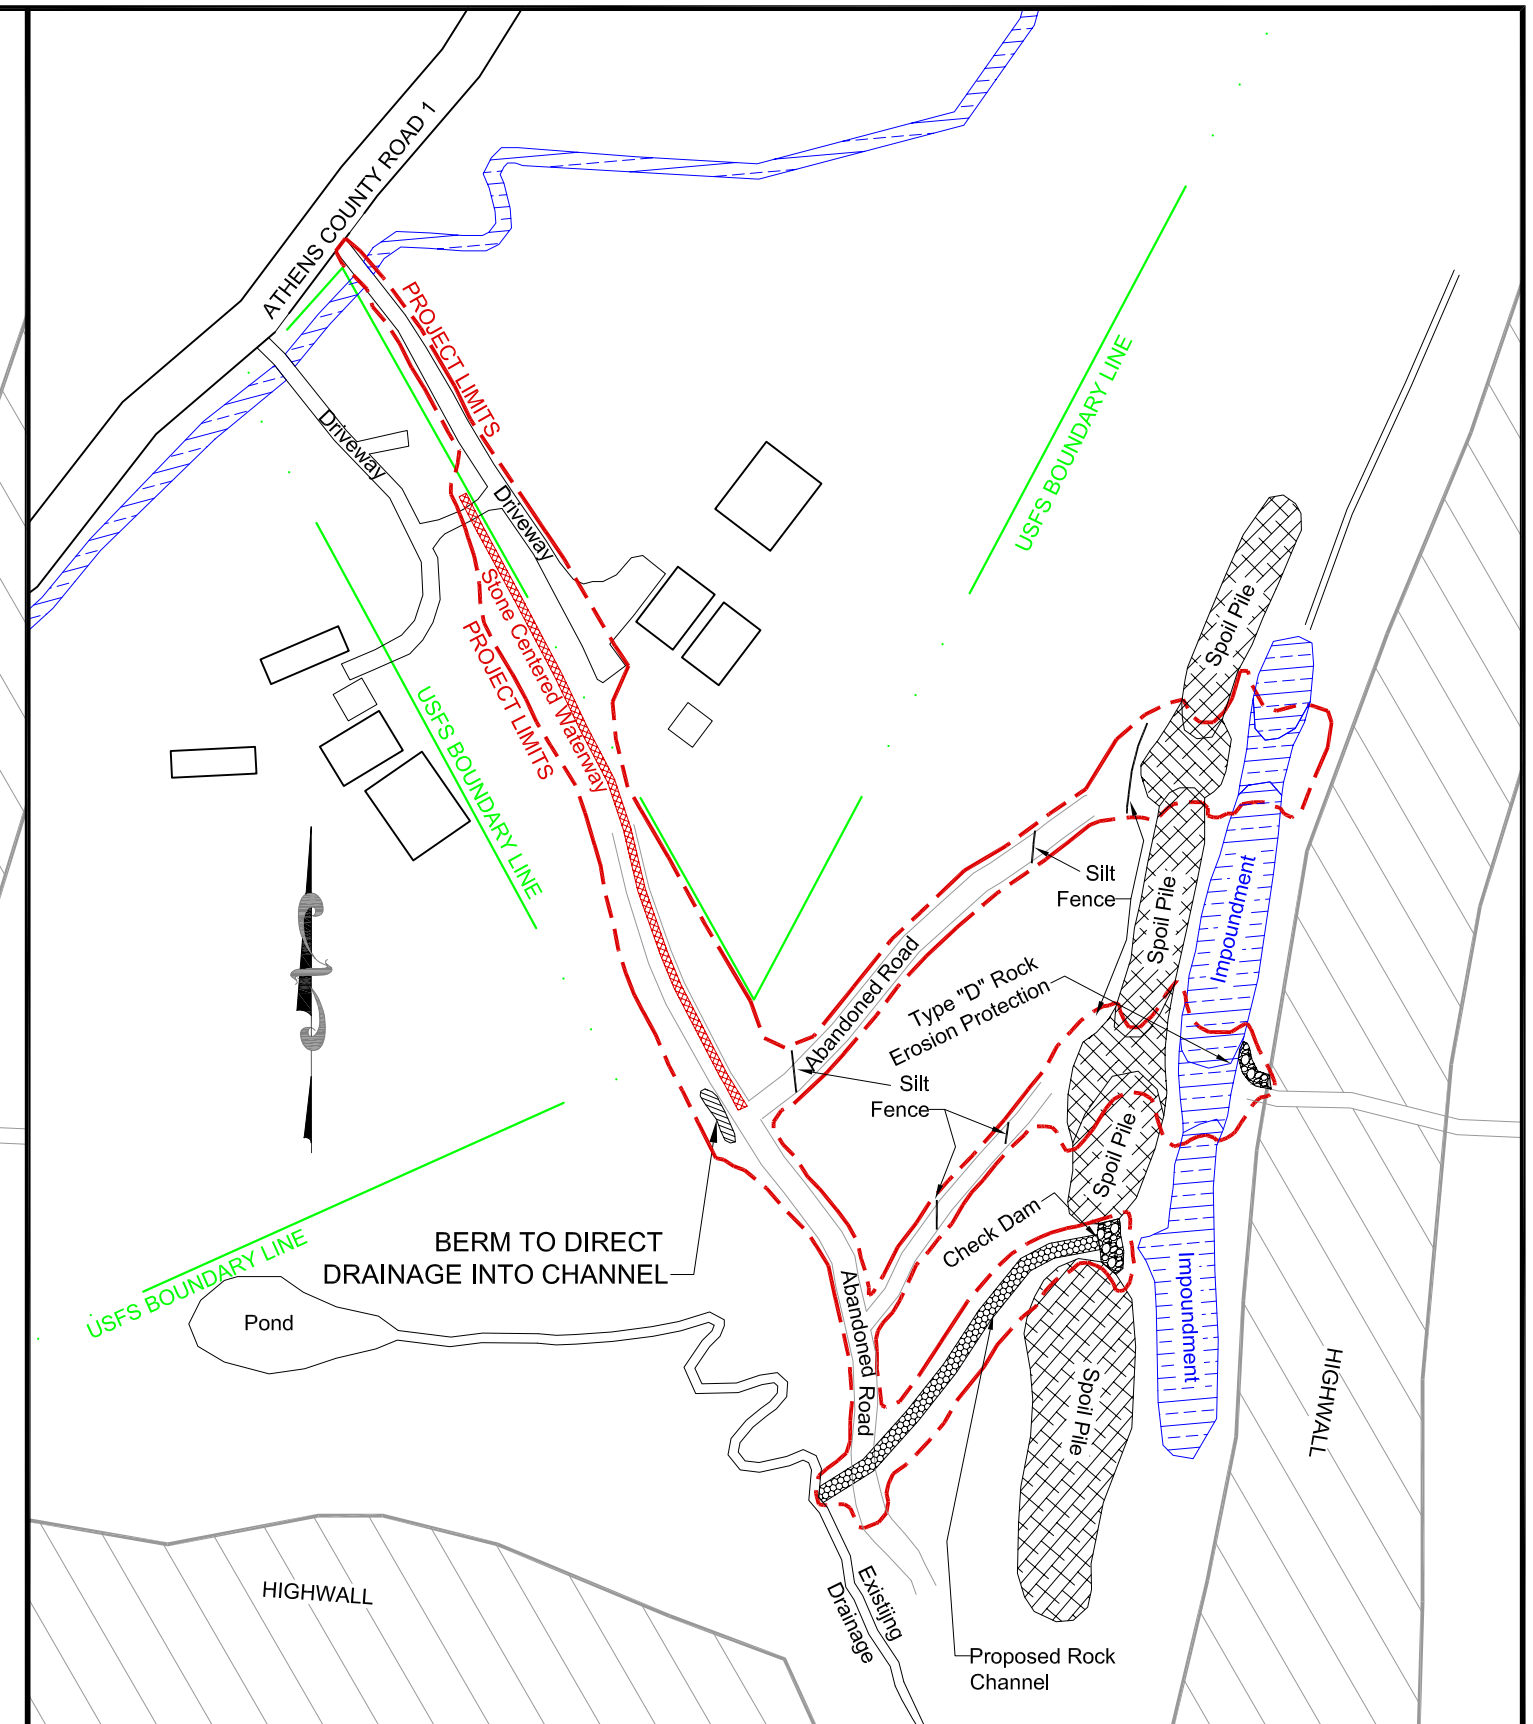

PROPOSED CONSTRUCTION

U.S.D.A. - U.S. FOREST SERVICE REGION 9 WAYNE NATIONAL FOREST	Forest Supervisor Date Forest Engineer Date	ATHENS RANGER DISTRICT District Ranger Date	Design BK Checked MN Drafting BK Reviewed SM	Scale 1" = 100'	BENNETT HOLLOW RECLAMATION PROJECT Project Layout - Existing & Proposed	2 3